



THE PORT AUTHORITY
OF NY & NJ

Signature
ENGINEER OF DESIGN, D.D. PORTS & W.T.C.
CHIEF ARCHITECT

Engineering Department
Design Divisions

World Trade
Center

Title
**RECONSTRUCTION OF
TENANT SPACE FOR
INSTITUT SUPERIEUR
DE GESTION**
1 WTC 102nd FLOOR
**ARCHITECTURAL
ELECT., TELEPHONE
& FURNITURE PLAN**

No. Date Revision Approved

This drawing subject to conditions in contract.
All inventions, ideas, designs and methods
herein are reserved to Port Authority and
may not be used without it's written consent.


Designed by LAL DD D.C.
Drawn by Checked by

Date 6-28-91 Scale AS SHOWN

Contract Number Drawing Number

WTC-591.966 A-3

PART NAME: WTC 102.FLOOR.A-1.CM

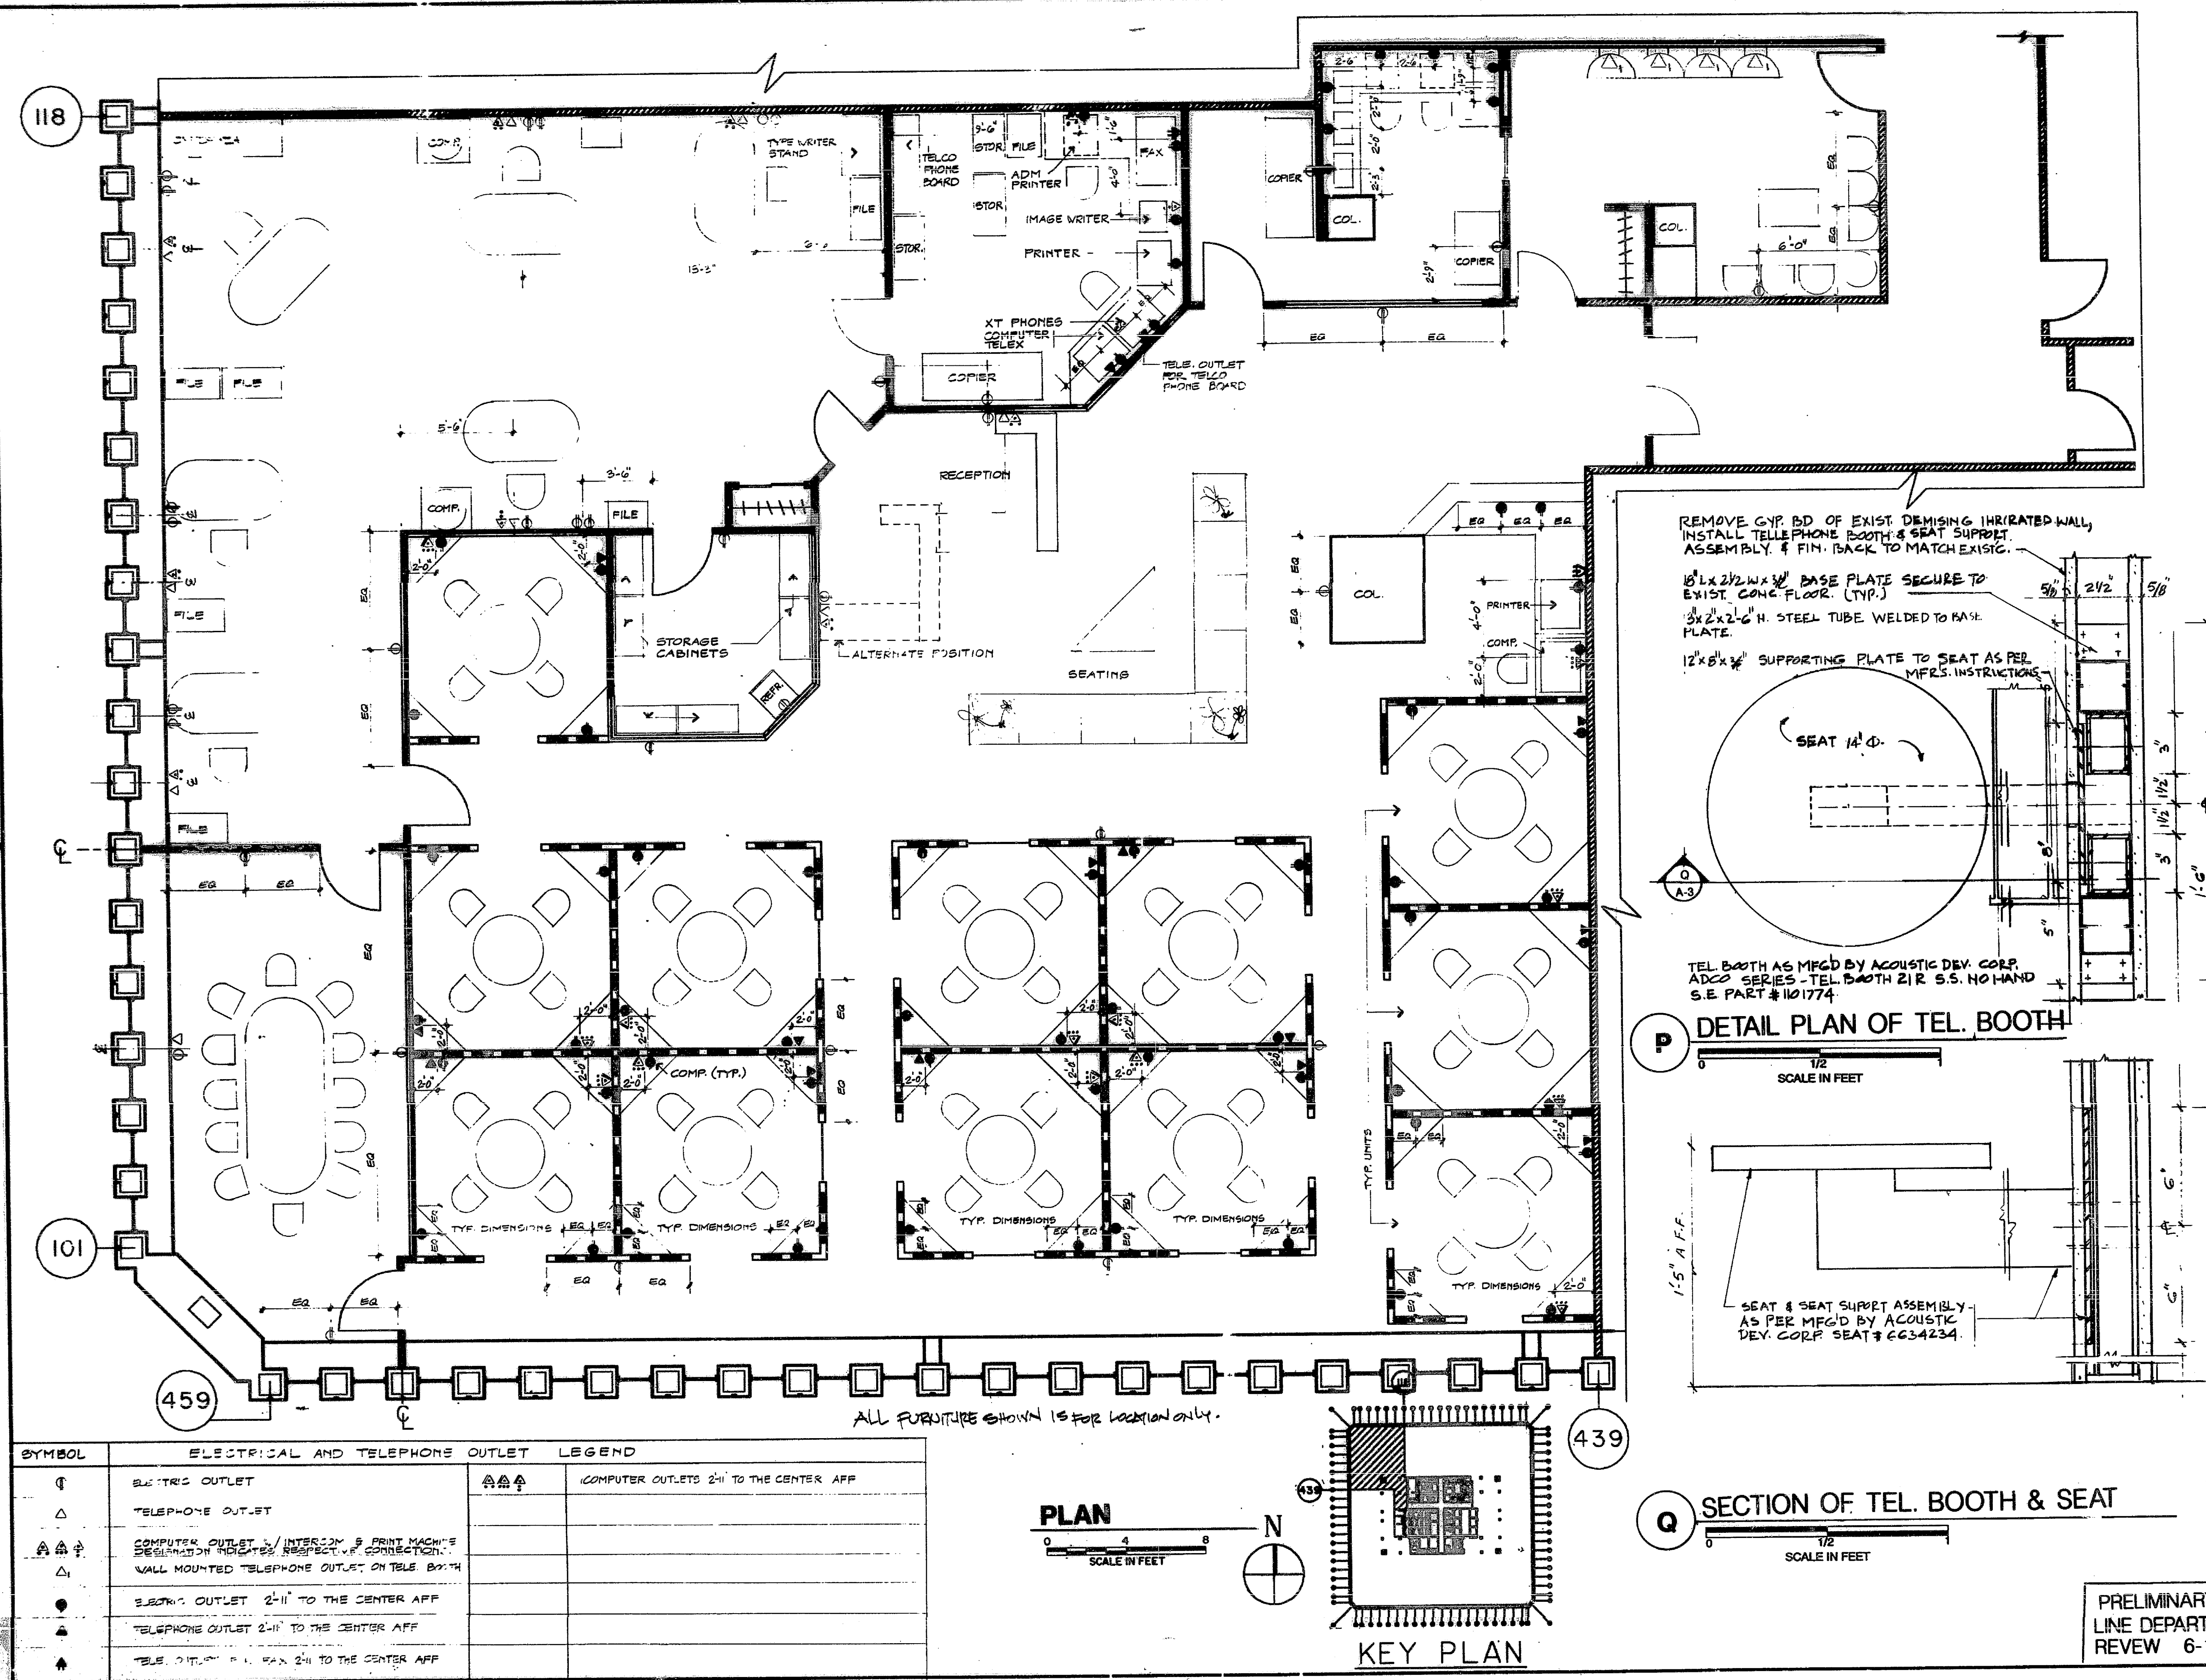

439-118
A-102
A-3
591.966

DRAWING NUMBER

DRAWING NUMBER

DRAWING NUMBER